



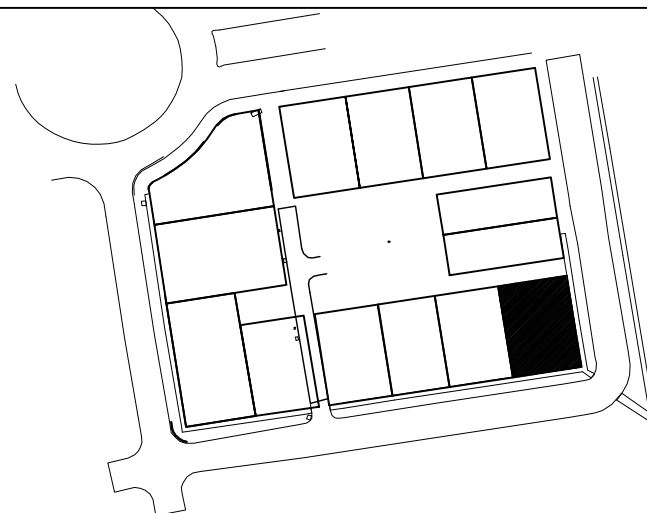

DERROTERO				
LADO	LONGITUD	RUMBO	ESTE	NORTE
1-2	16.460	S81°23'48"W	542263.8410	1317566.6680
2-9	21.946	N09°13'43"W	542247.5659	1317564.2057
9-10	16.460	N81°23'48"E	542244.0464	1317585.8672
10-1	21.946	S09°13'43"E	542260.3215	1317588.3295

**LOTIFICACION MILAGRO VERDE
GRAN PACIFICA RESORT**

PRESENTADO POR :

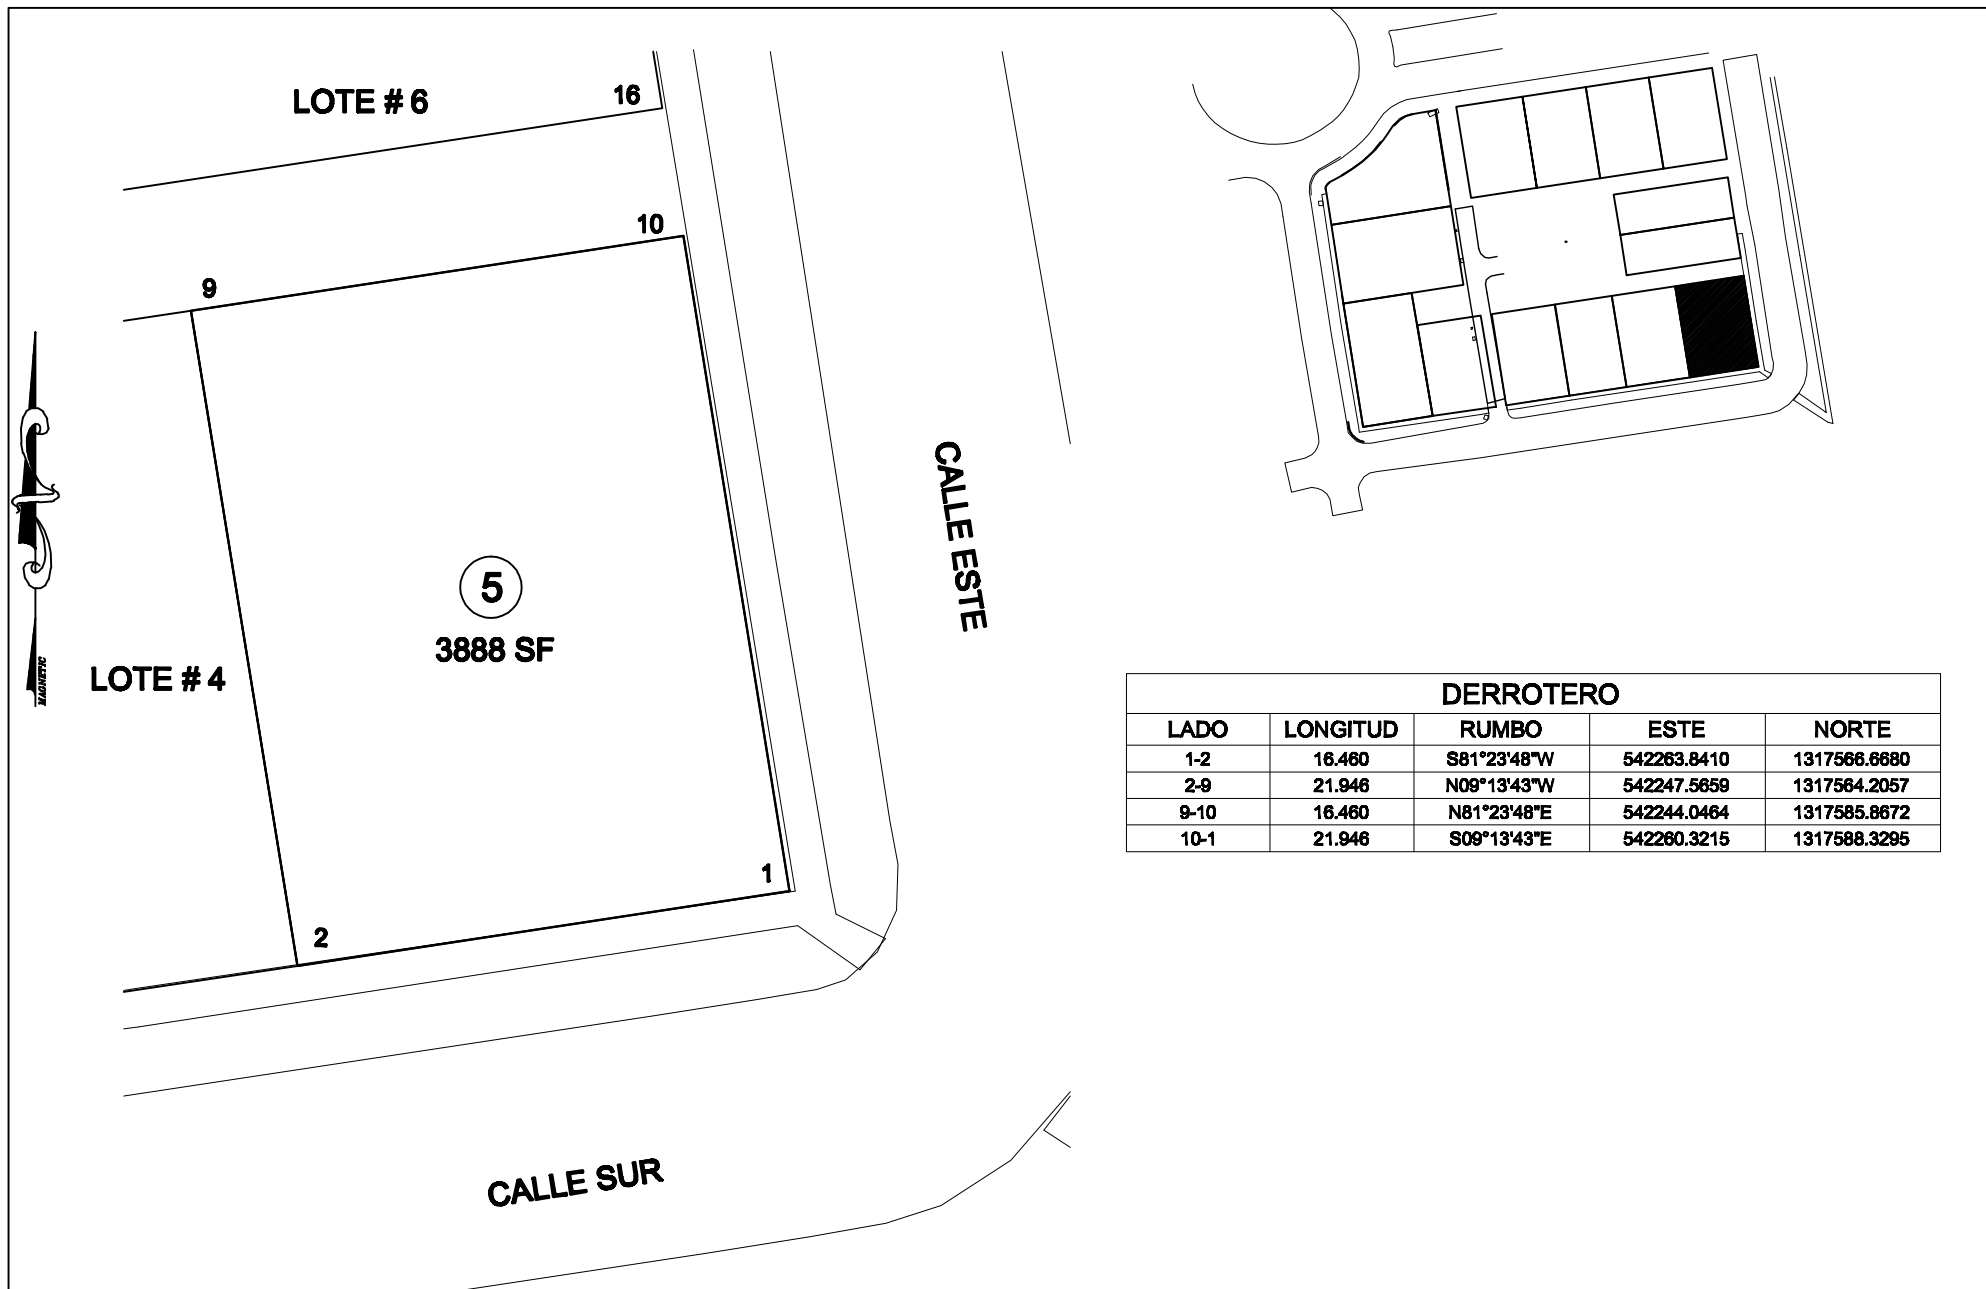

CONTENIDO:

DETALLES DE LOTE # 5

LEVANTO:

ING. JEFFRY MADRIGAL

REVISO:

ING. MOISES GARCIA

FECHA: Abril 2012

AREA:

361.21 M2, 3888.02 ft2

PROPIETARIO:

ESCALA: 1/250

PLANO No.
1/1

LICENCIA CATASTRAL

MGD - 100810